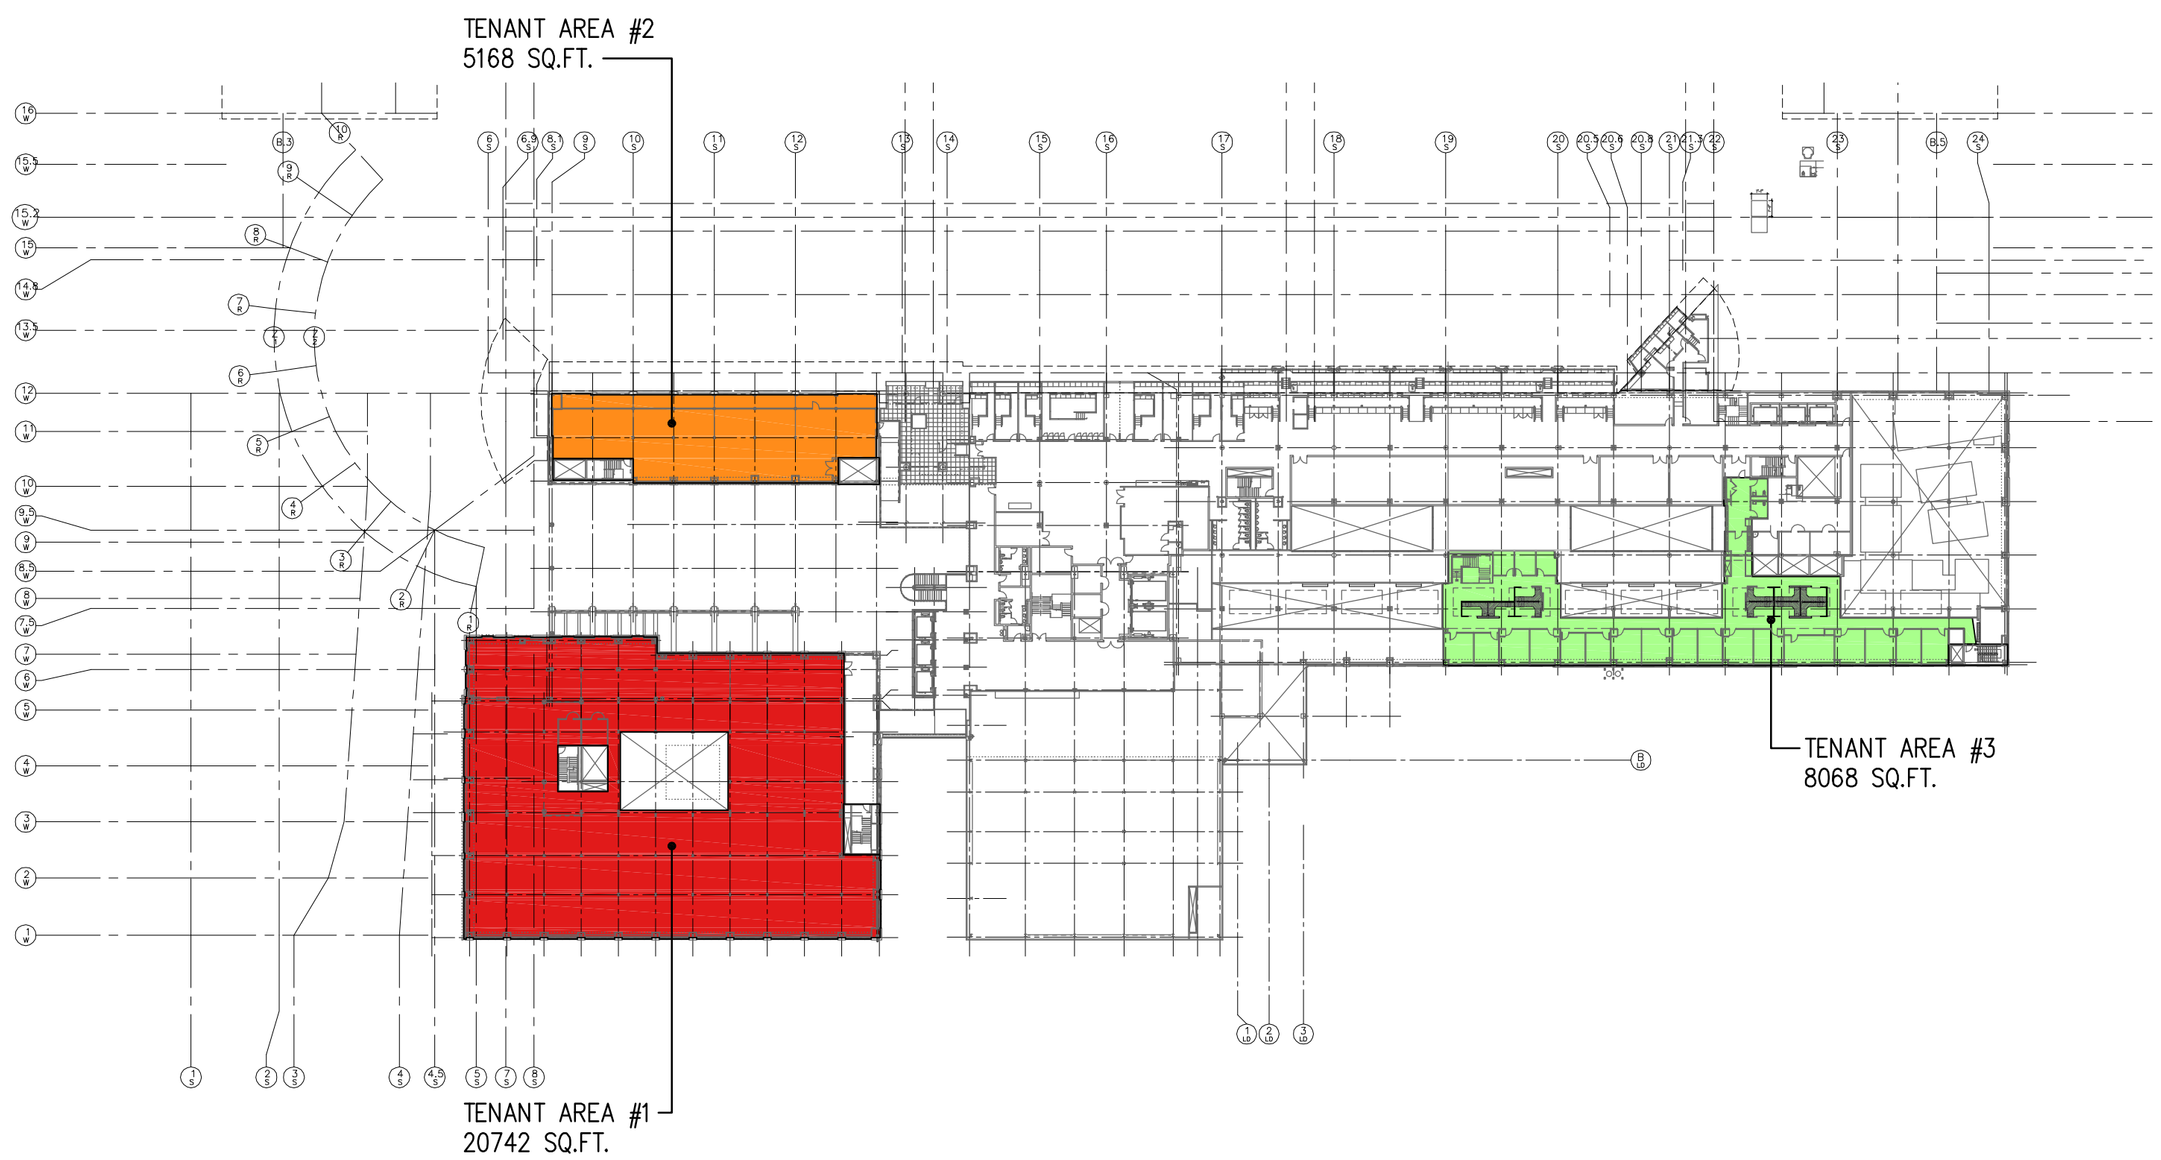

FLOOR RENTABLE AREA CALCULATIONS DETERMINED USING ANSI/BOMA Z65.1–1996 "STANDARD METHOD FOR MEASURING FLOOR AREA IN OFFICE BUILDINGS"

FORD FIELD
TENANT AREA TAKEOFF

FORD FIELD DEVELOPMENT
2000 Brush Street
Detroit, Michigan 48226

SMITHGROUP
architecture engineering interiors planning

SMITHGROUP, INC.
500 GRISWOLD
SUITE 1700
DETROIT, MICHIGAN 48226
T 313.983.3600
F 313.983.3636
www.smithgroup.com

ISSUED FOR	REV	DATE
OWNER REVIEW		30AUG05

SEALS AND SIGNATURES

NOT FOR CONSTRUCTION

KEY PLAN

PROJECT NORTH

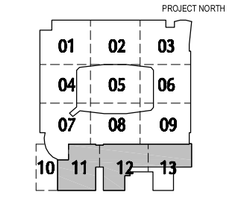

DRAWING TITLE

LEVEL 7
FLOOR RENTABLE AREA
1/32" = 1'–0"

SCALE

PROJECT NUMBER 22029.000

DRAWING NUMBER **A2.07**

FILE:U:\CAD\A\Mindy\fca207.dwg USER:mpopette DATE:Sep, 08 2005 TIME: 03:04 pm